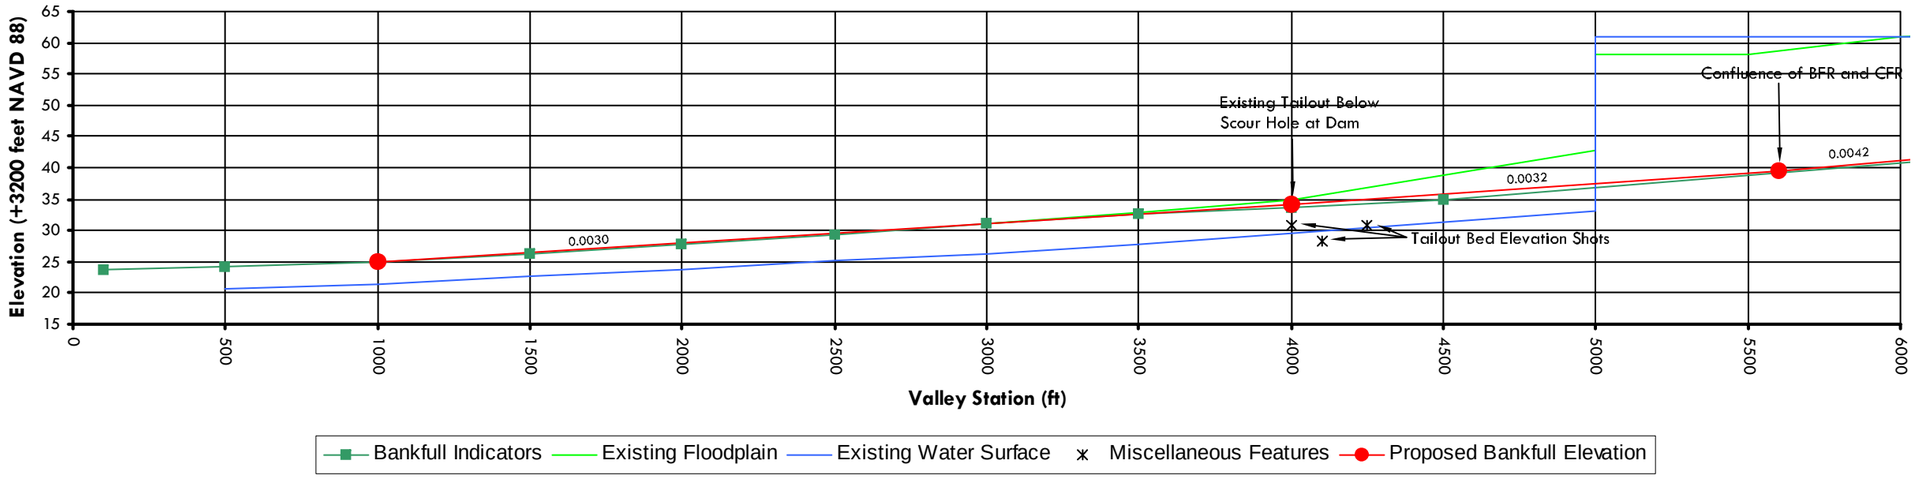

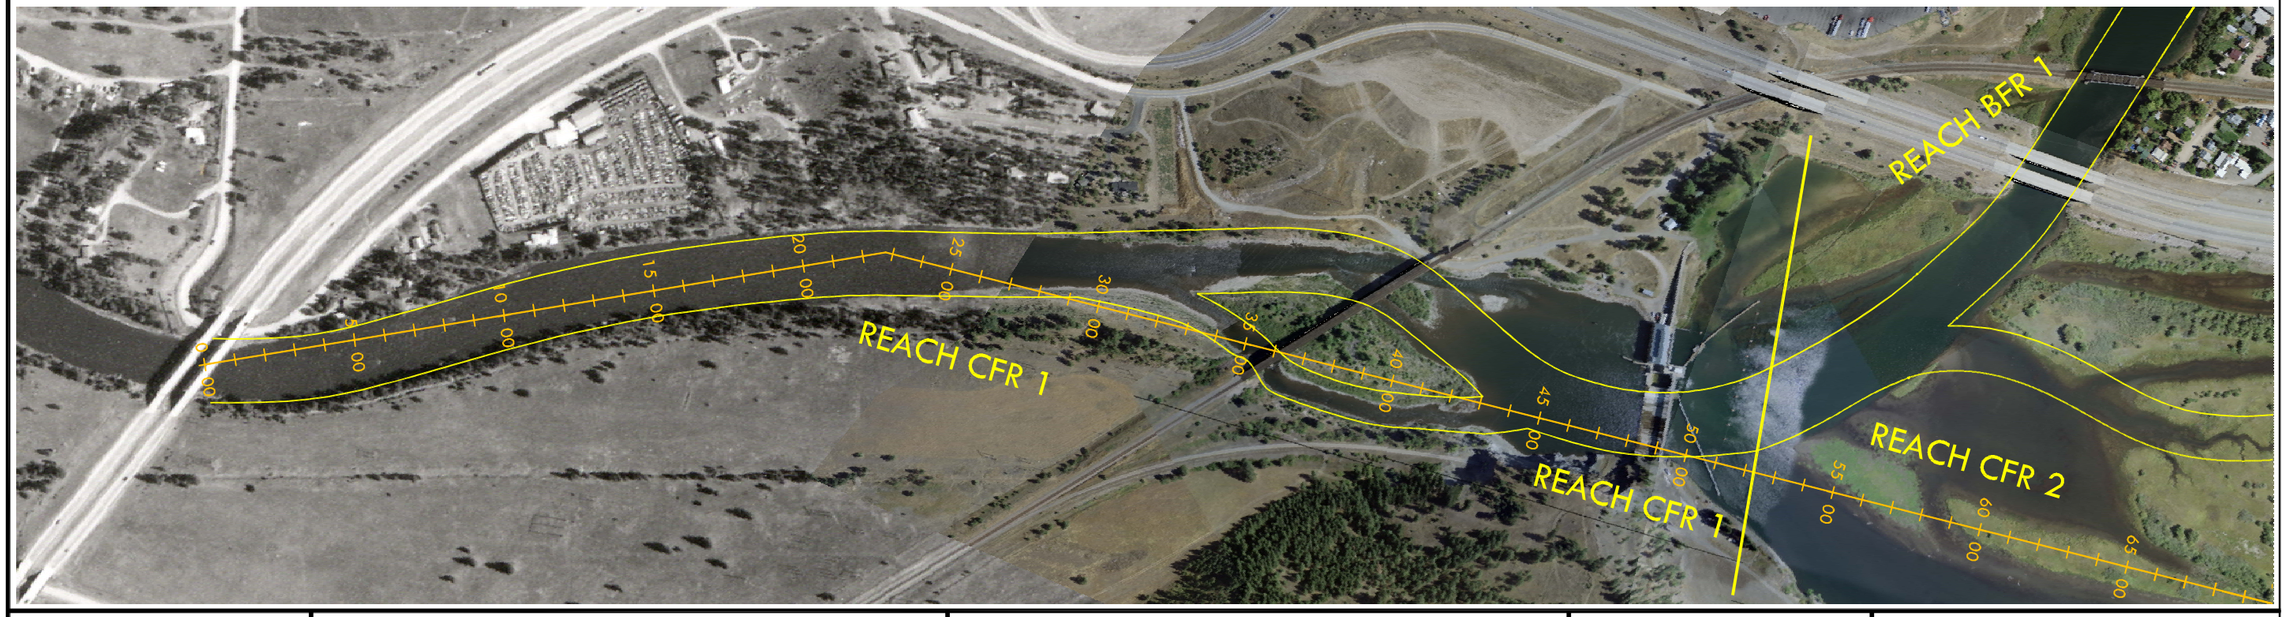

Seal

500 00 250 500

SCALE: 1" = 500'

REV	DATE	BY	REVISION
2	10-14-05	KLC	FINAL
1	03-26-05	MSD	DRAFT

PLAN AND PROFILE

RESTORATION PLAN

DRAWN BY:	MSD
DESIGNED BY:	GTD/MSD
CHECKED BY:	MSD
PROJECT NO.:	RDG-04-018

SHEET J-1

FILE NAME: RDG-11X17.dwg

WestWater Consultants, Inc.
1112 Catherine Lane
Corvallis, MT 59828
tel: (406) 961-3348

WestWater Consultants, Inc.

River Design Group, Inc.
P.O. Box 1722
Whitefish, MT 59937
tel: (406) 862-4927
fax: (406) 862-4963
www.riverdesigngroup.net

RIVER DESIGN GROUP, INC.

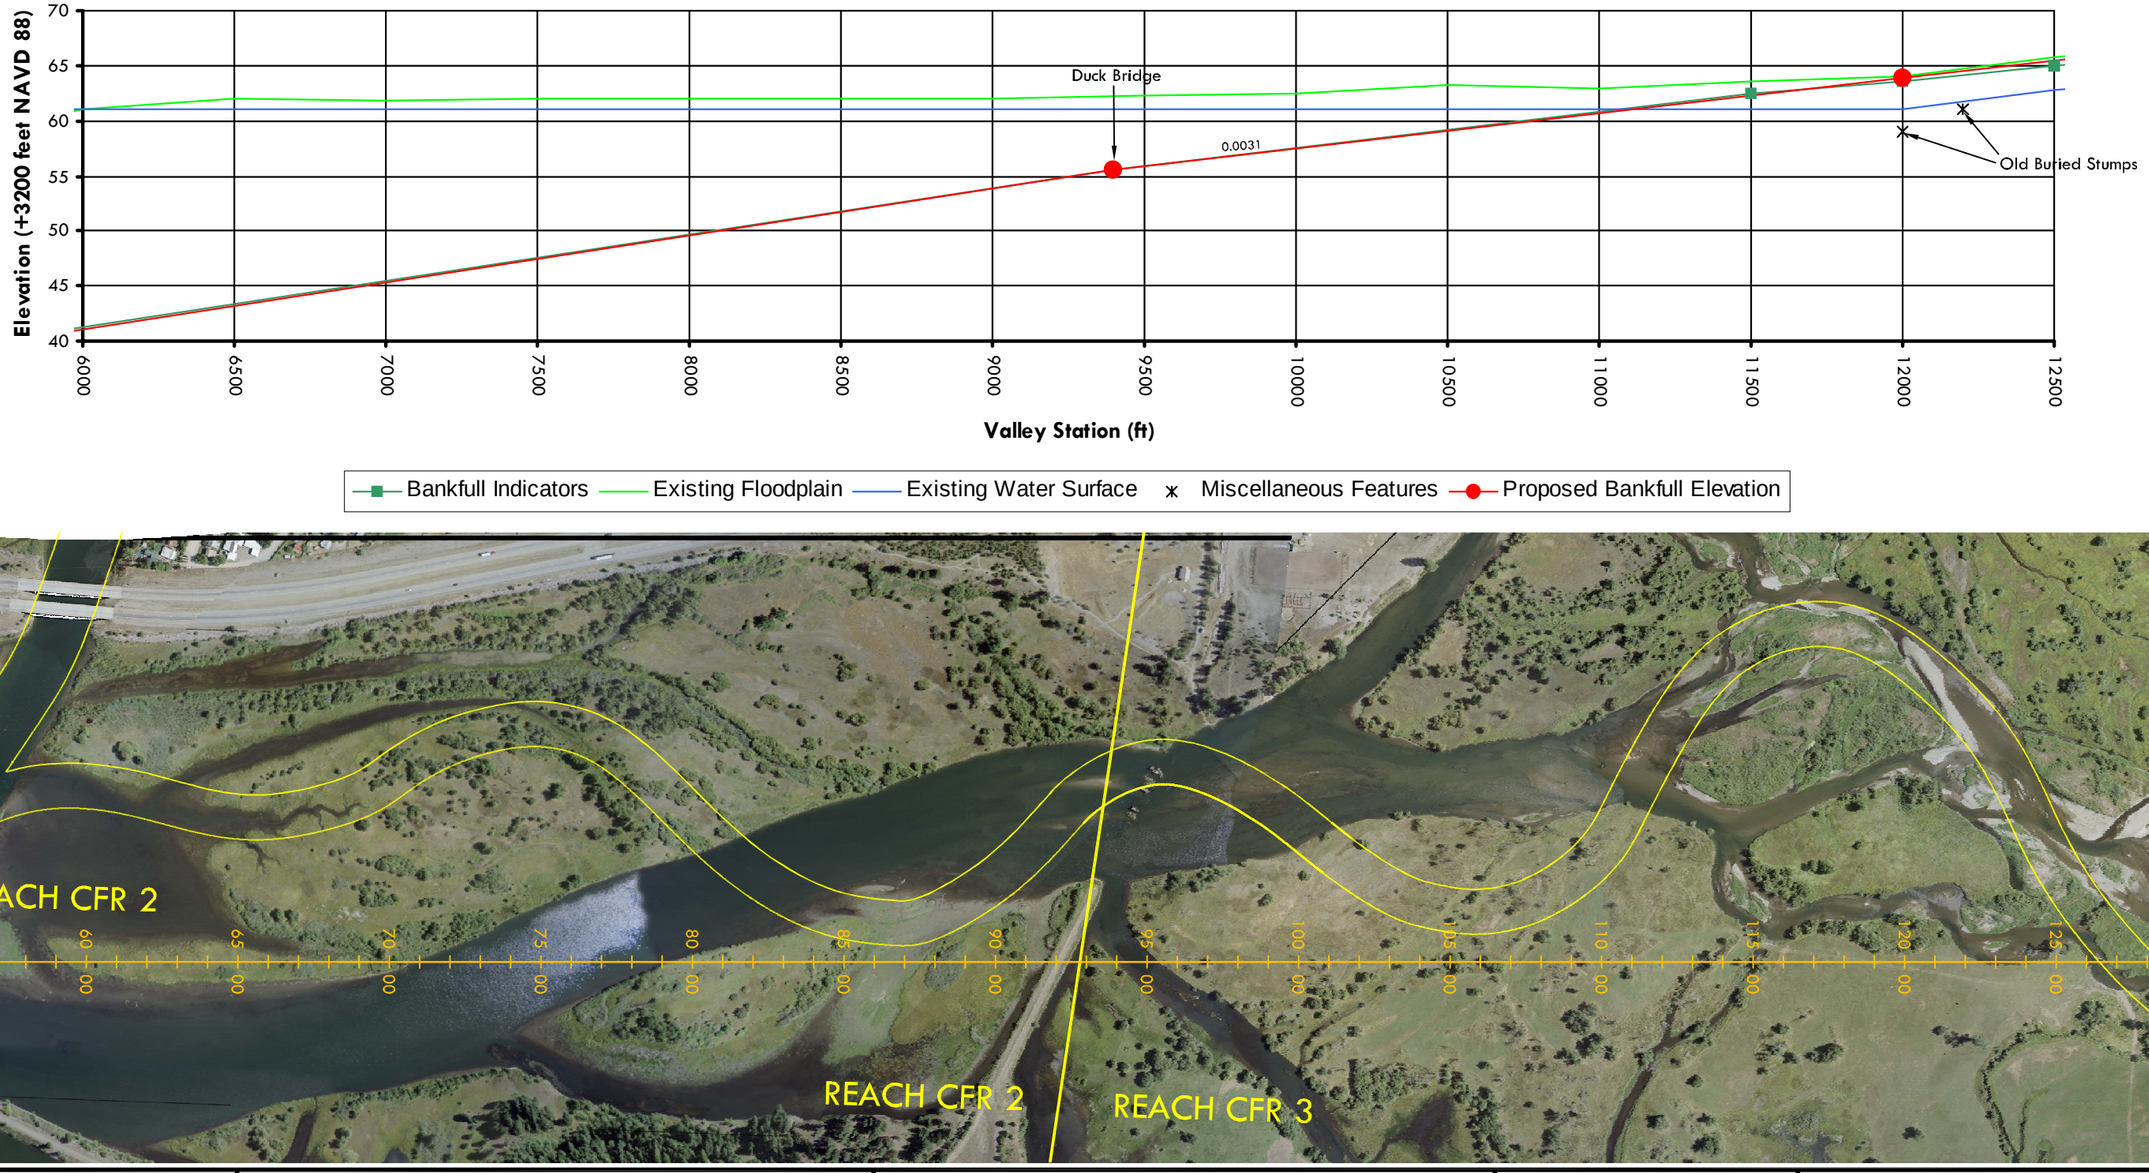

500 0 250 500

SCALE: 1" = 500'

NO.	DATE	BY	REVISION DESCRIPTION
2	10-14-05	KLC	FINAL
1	03-26-05	NMW	DRAFT

PLAN AND PROFILE

RESTORATION PLAN

DRAWN BY:	NMW
DESIGNED BY:	GTD/MSD
CHECKED BY:	MSD
PROJECT NO.:	RDG-04-018

SHEET J-2

FILE NAME: RDG-11X17.dwg

WestWater Consultants, Inc.
1112 Catherine Lane
Corvallis, MT 59828
tel: (406) 961-3348

WestWater Consultants, Inc.

River Design Group, Inc.
P.O. Box 1722
Whitefish, MT 59937
tel: (406) 862-4927
fax: (406) 862-4963
www.riverdesigngroup.net

RIVER DESIGN GROUP, INC.

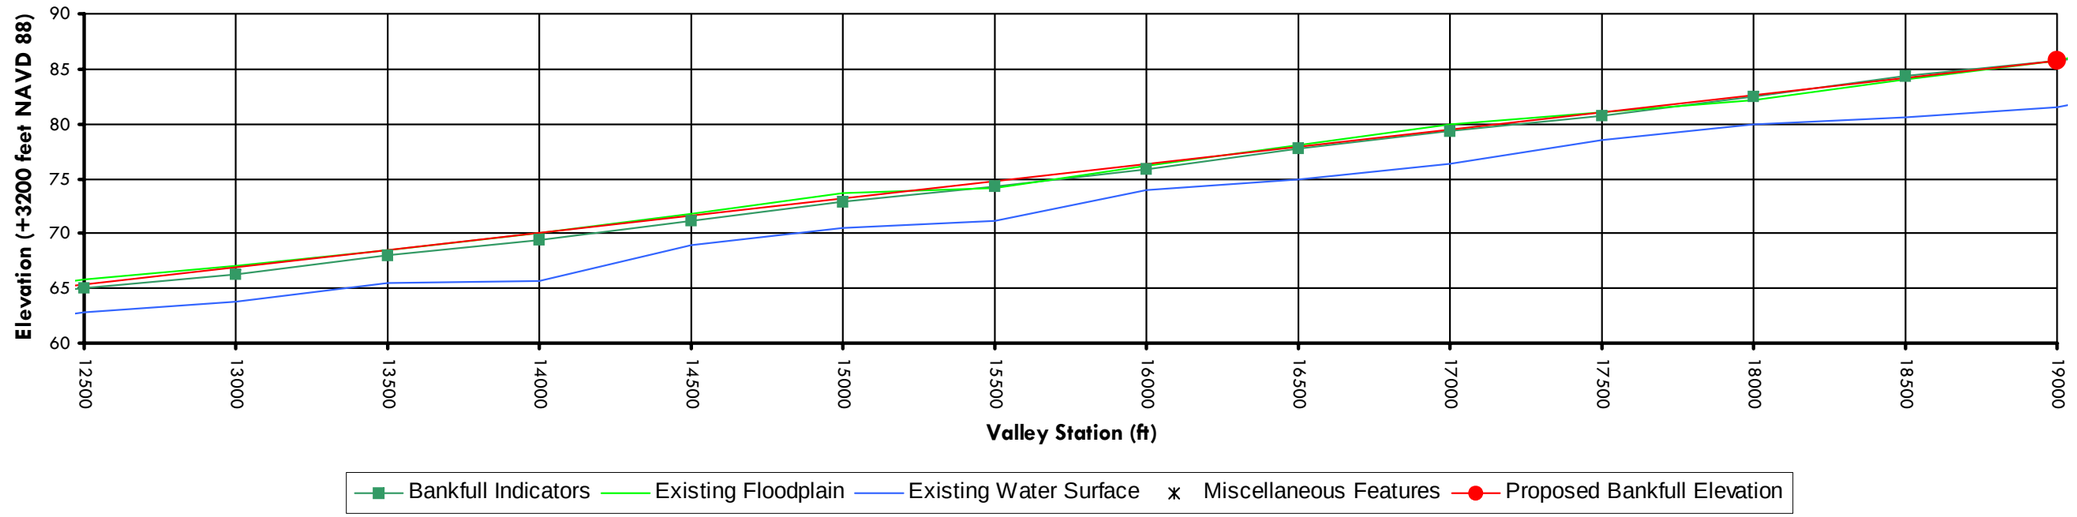

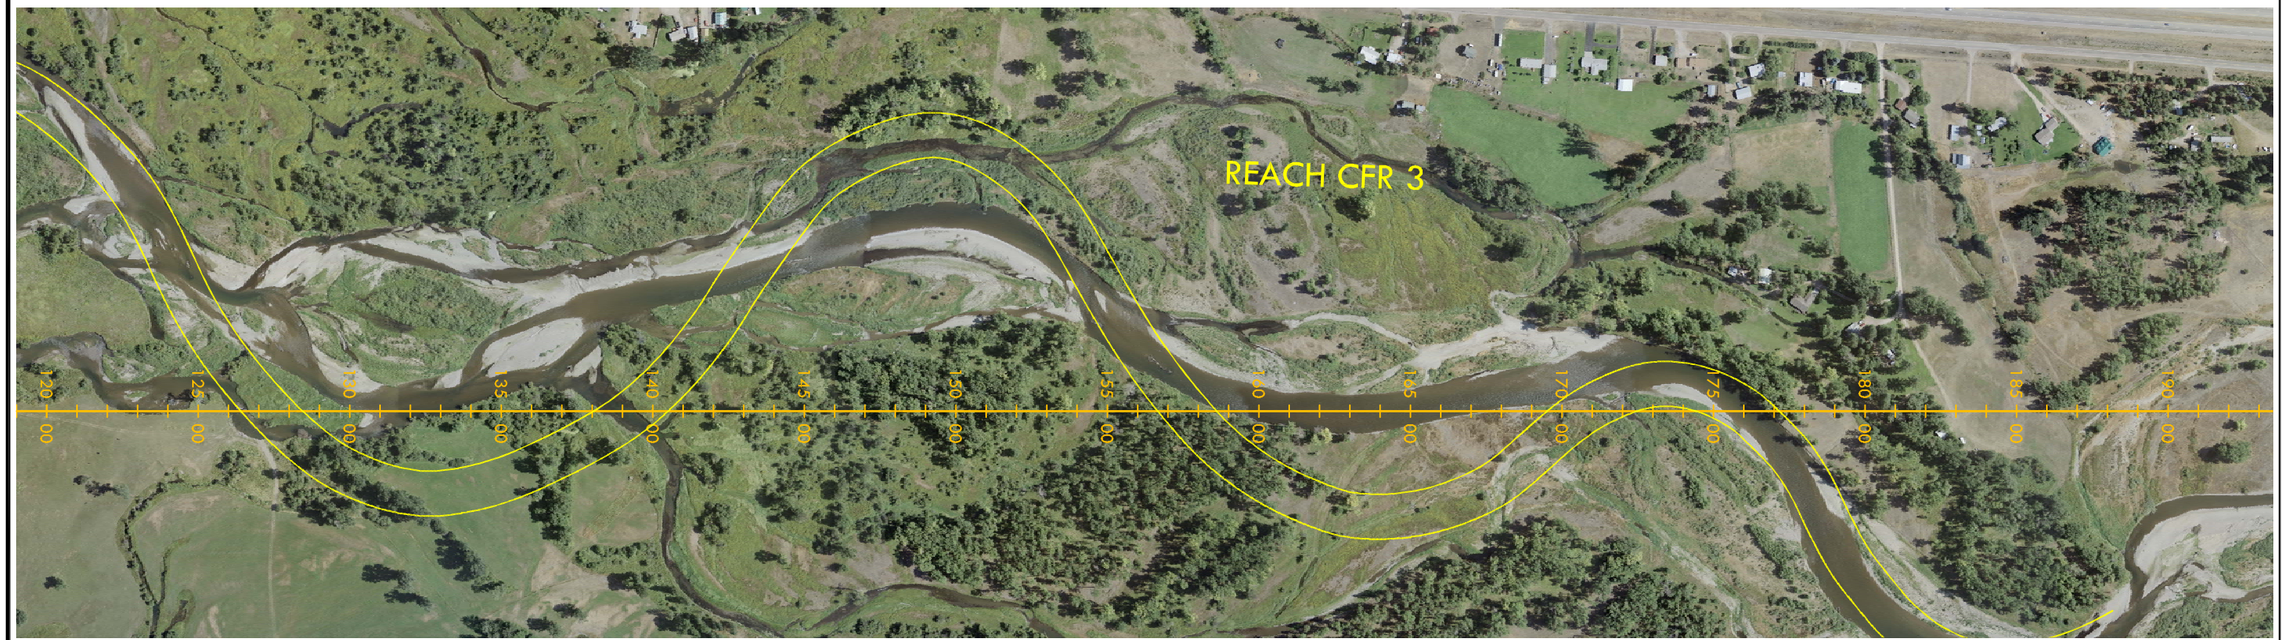

500 0 250 500

SCALE: 1" = 500'

NO.	DATE	BY	REVISION DESCRIPTION
2	10-14-05	KLC	FINAL
1	03-26-05	NMW	DRAFT

PLAN AND PROFILE

RESTORATION PLAN

DRAWN BY:	NMW
DESIGNED BY:	GTD/MSD
CHECKED BY:	MSD
PROJECT NO.:	RDG-04-018

SHEET J-3

FILE NAME: RDG-11X17.dwg

WestWater Consultants, Inc.
1112 Catherine Lane
Corvallis, MT 59828
tel: (406) 961-3348

WestWater Consultants, Inc.

River Design Group, Inc.
P.O. Box 1722
Whitefish, MT 59937
tel: (406) 862-4927
fax: (406) 862-4963
www.riverdesigngroup.net

RIVER DESIGN GROUP, INC.

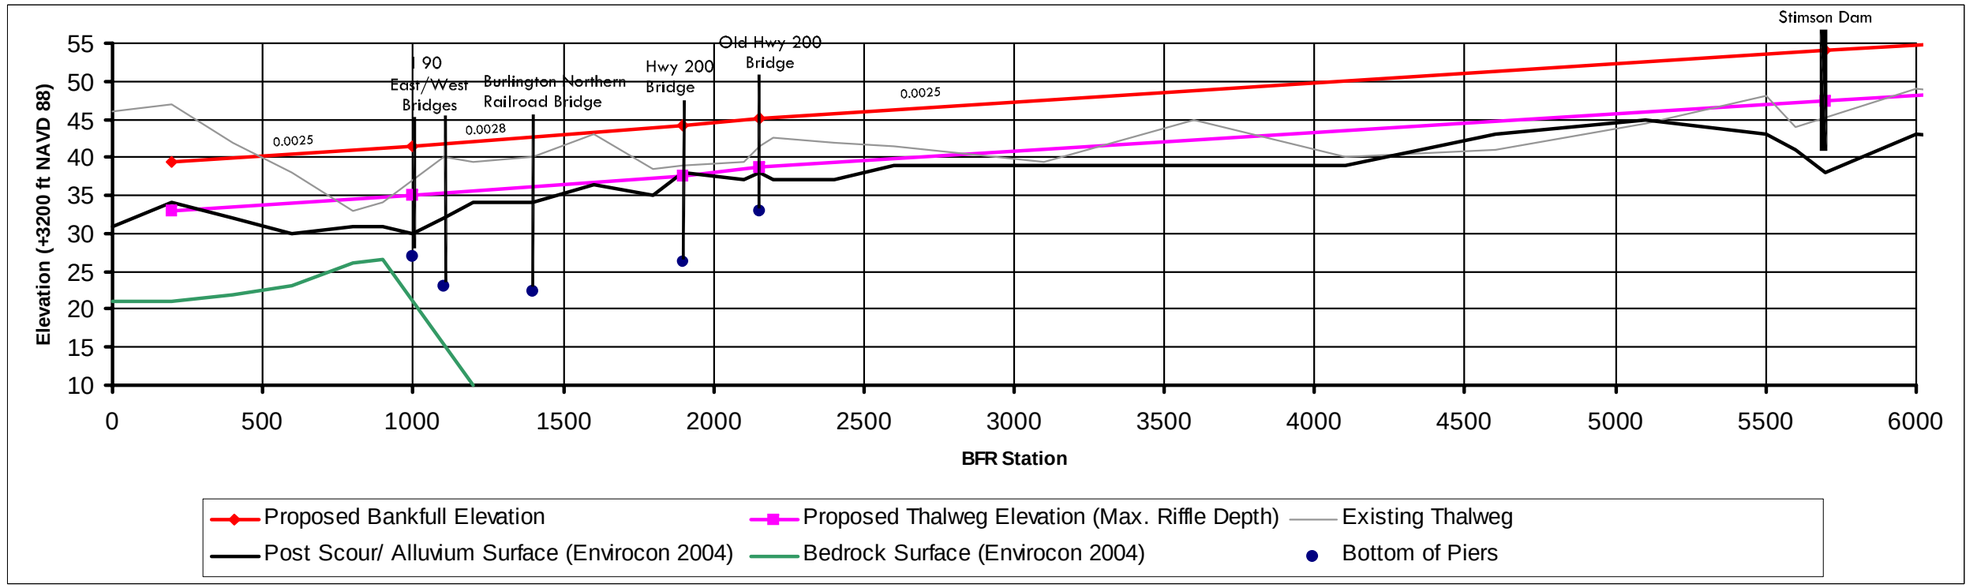

500 00 250 500

SCALE: 1" = 500'

REV	DATE	BY	REVISION
2	10-14-05	KLC	FINAL
1	03-26-05	MSD	DRAFT

PLAN AND PROFILE

RESTORATION PLAN

DRAWN BY:	MSD
DESIGNED BY:	GTD/MSD
CHECKED BY:	MSD
PROJECT NO.:	RDG-04-018

SHEET J-4

FILE NAME: RDG-11X17.dwg

WestWater Consultants, Inc.
1112 Catherine Lane
Corvallis, MT 59828
tel: (406) 961-3348

WestWater Consultants, Inc.

River Design Group, Inc.
P.O. Box 1722
Whitefish, MT 59937
tel: (406) 862-4927
fax: (406) 862-4963
www.riverdesigngroup.net

RIVER DESIGN GROUP, INC.